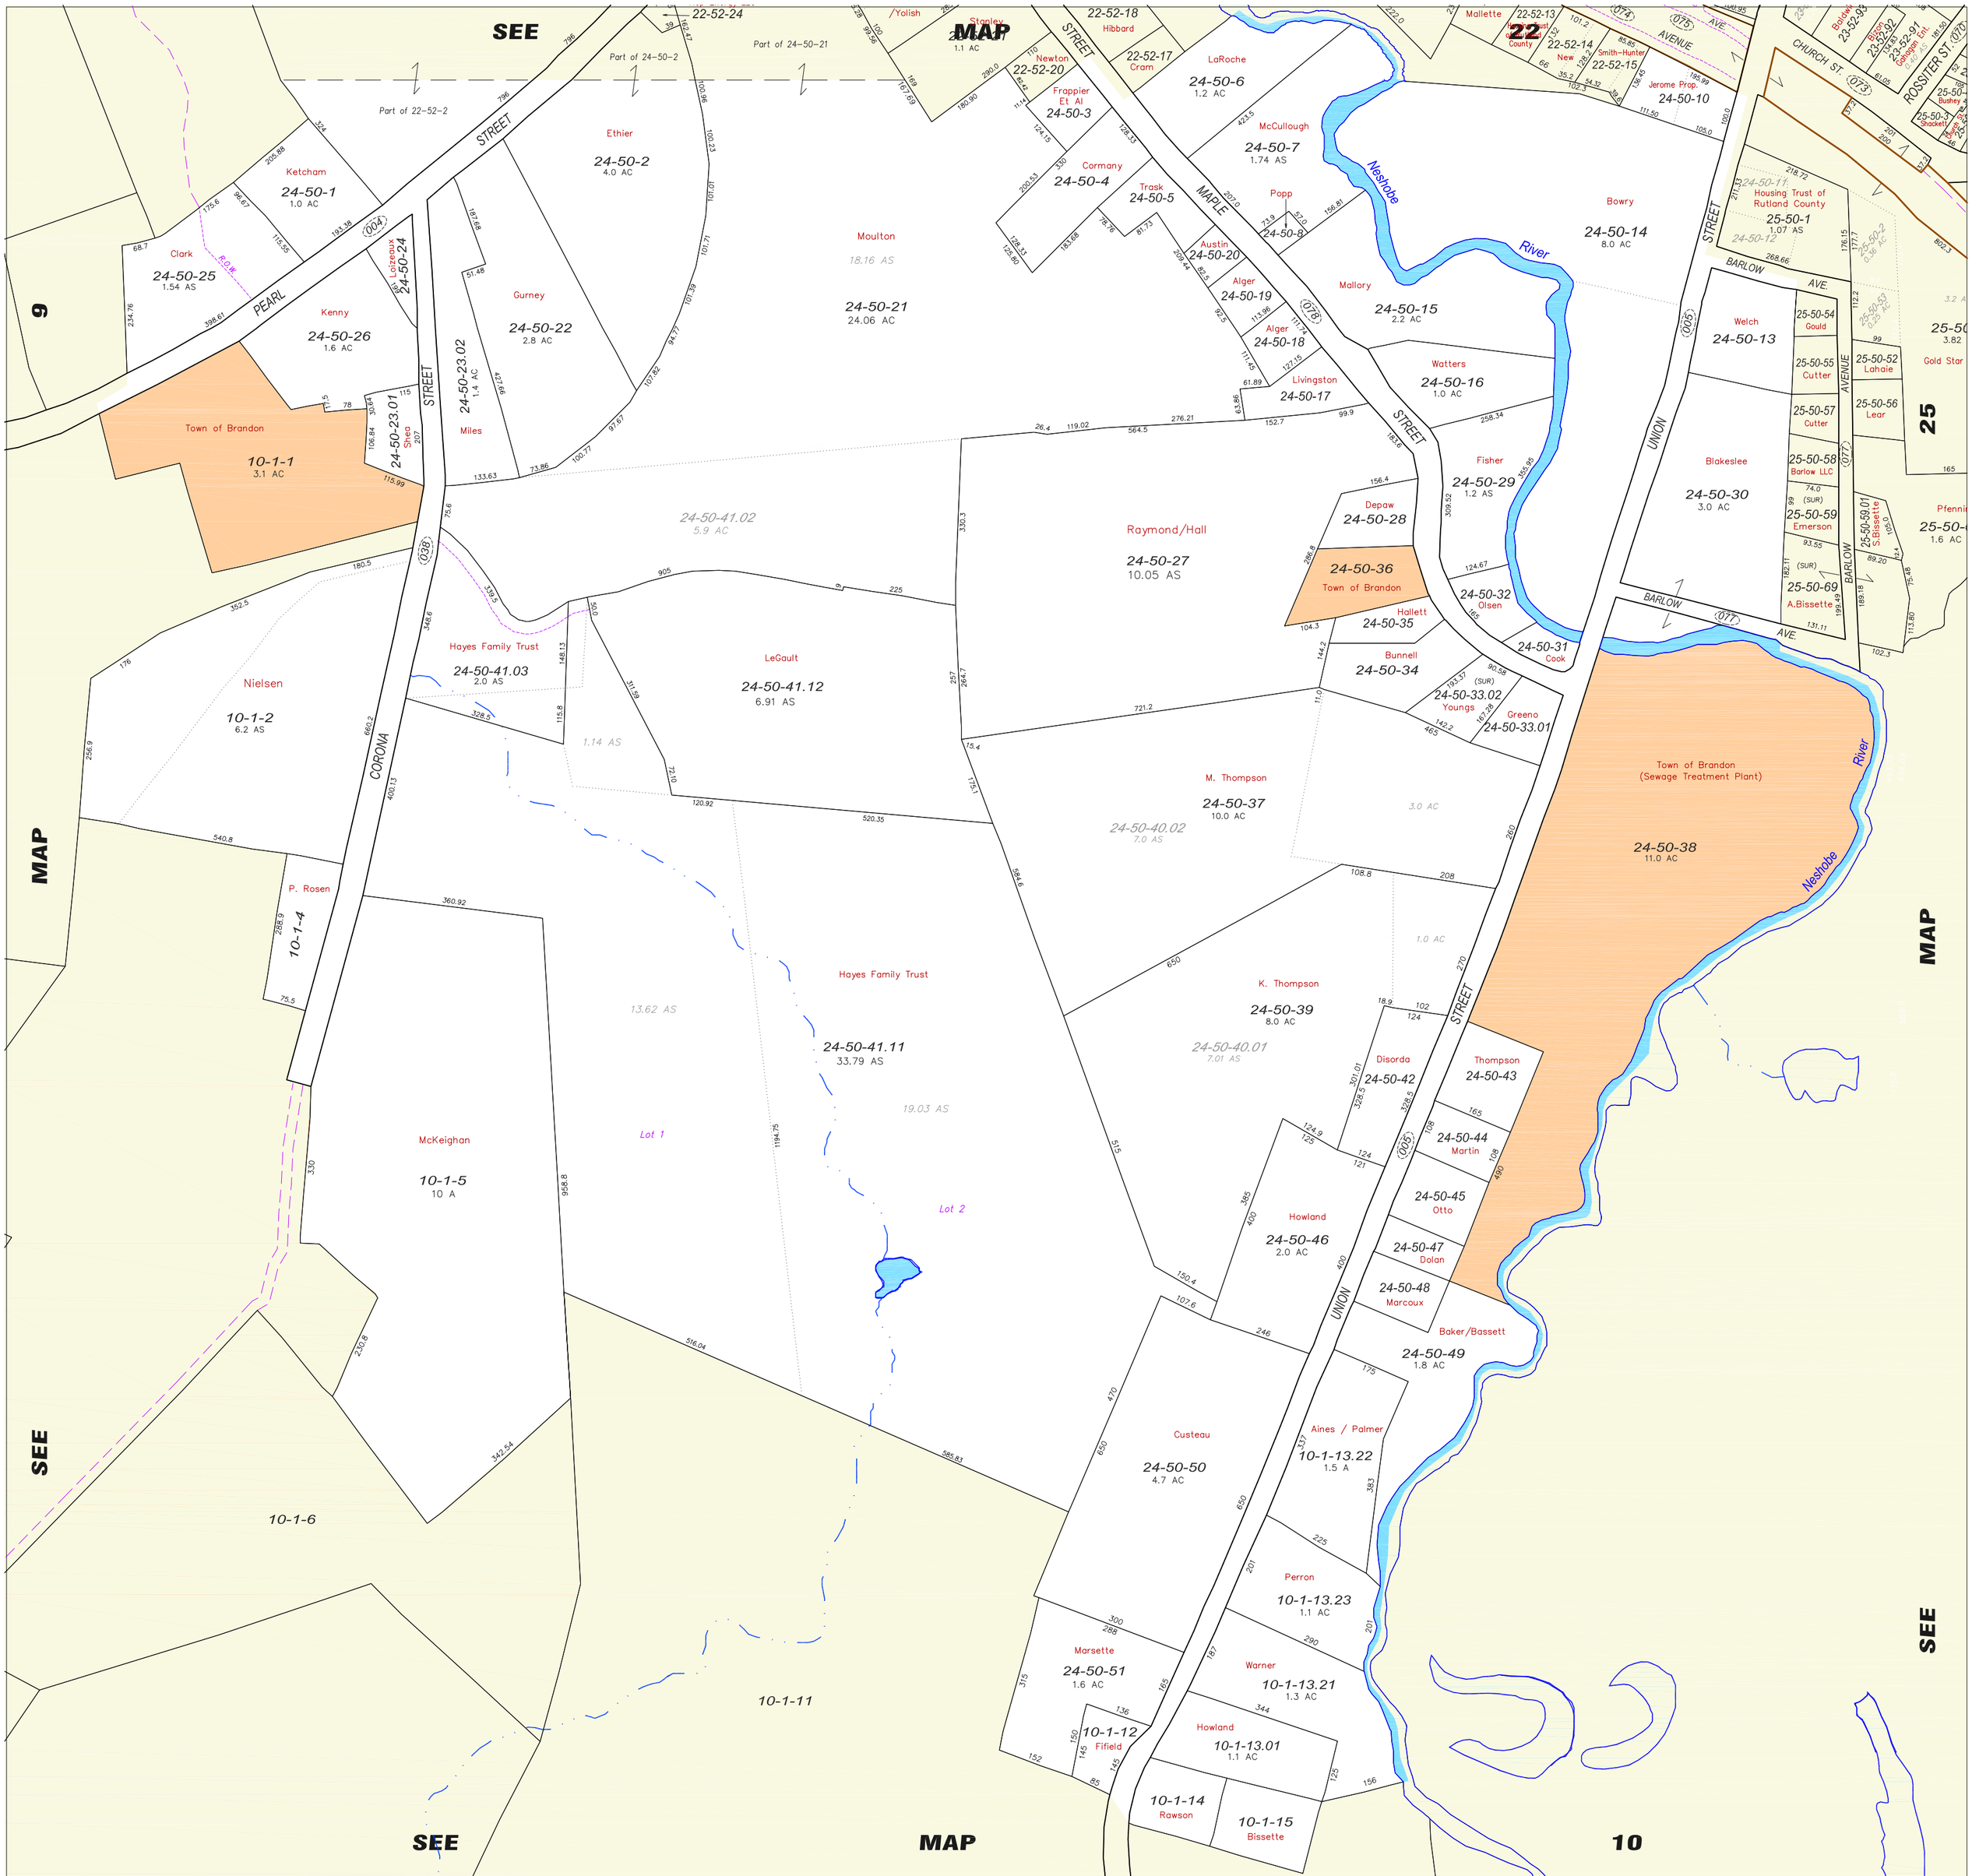


Digital Mapping Prepared By
RUSSELL GRAPHICS
2207 Hopeton Ave.
Raleigh, NC 27614
802-309-8200
www.imapvt.com

This is not a SURVEY...
This Map was prepared from Deeds & Surveys recorded in the Town Clerk's Office. The accuracy of this map is determined by the filed information. ALL INFORMATION IS SUBJECT TO CHANGE.
Copyright 2015 Russell Graphics - All rights Reserved

This Map was prepared using AutoCad Map. All Data meets or exceeds specifications outlined in the Vermont Mapping Guidelines. This Map is the sole property of the Town. Any copy, Paper or Digital, shall not be given without permission from the Town.

LEGEND OF SYMBOLS
7-1-55.2 Parcel ID Number
500(a) Scaled Dimensions
450.15 Deed/Survey Dim.
Lot 23 Subdivision Lot No.
100 A. Deed Acres
100.5 AC Computed Acres
100.25 AS Surveyed Acres
Vermont Route
(061) Town Rd Number
Property Line
Match Line
Road Line
Town Line
Railroad Bndry.
Velo Easement
River as a Property Line
River thru Parcel
State of VT
Town of Brandon
Current Use
Religious Exempt

NORTH

0 50 150 250
Scale in Feet

Map Index
6 22 23
9 25
10

PROPERTY MAP OF
BRANDON
VERMONT

DEC. 2015

MAP 24